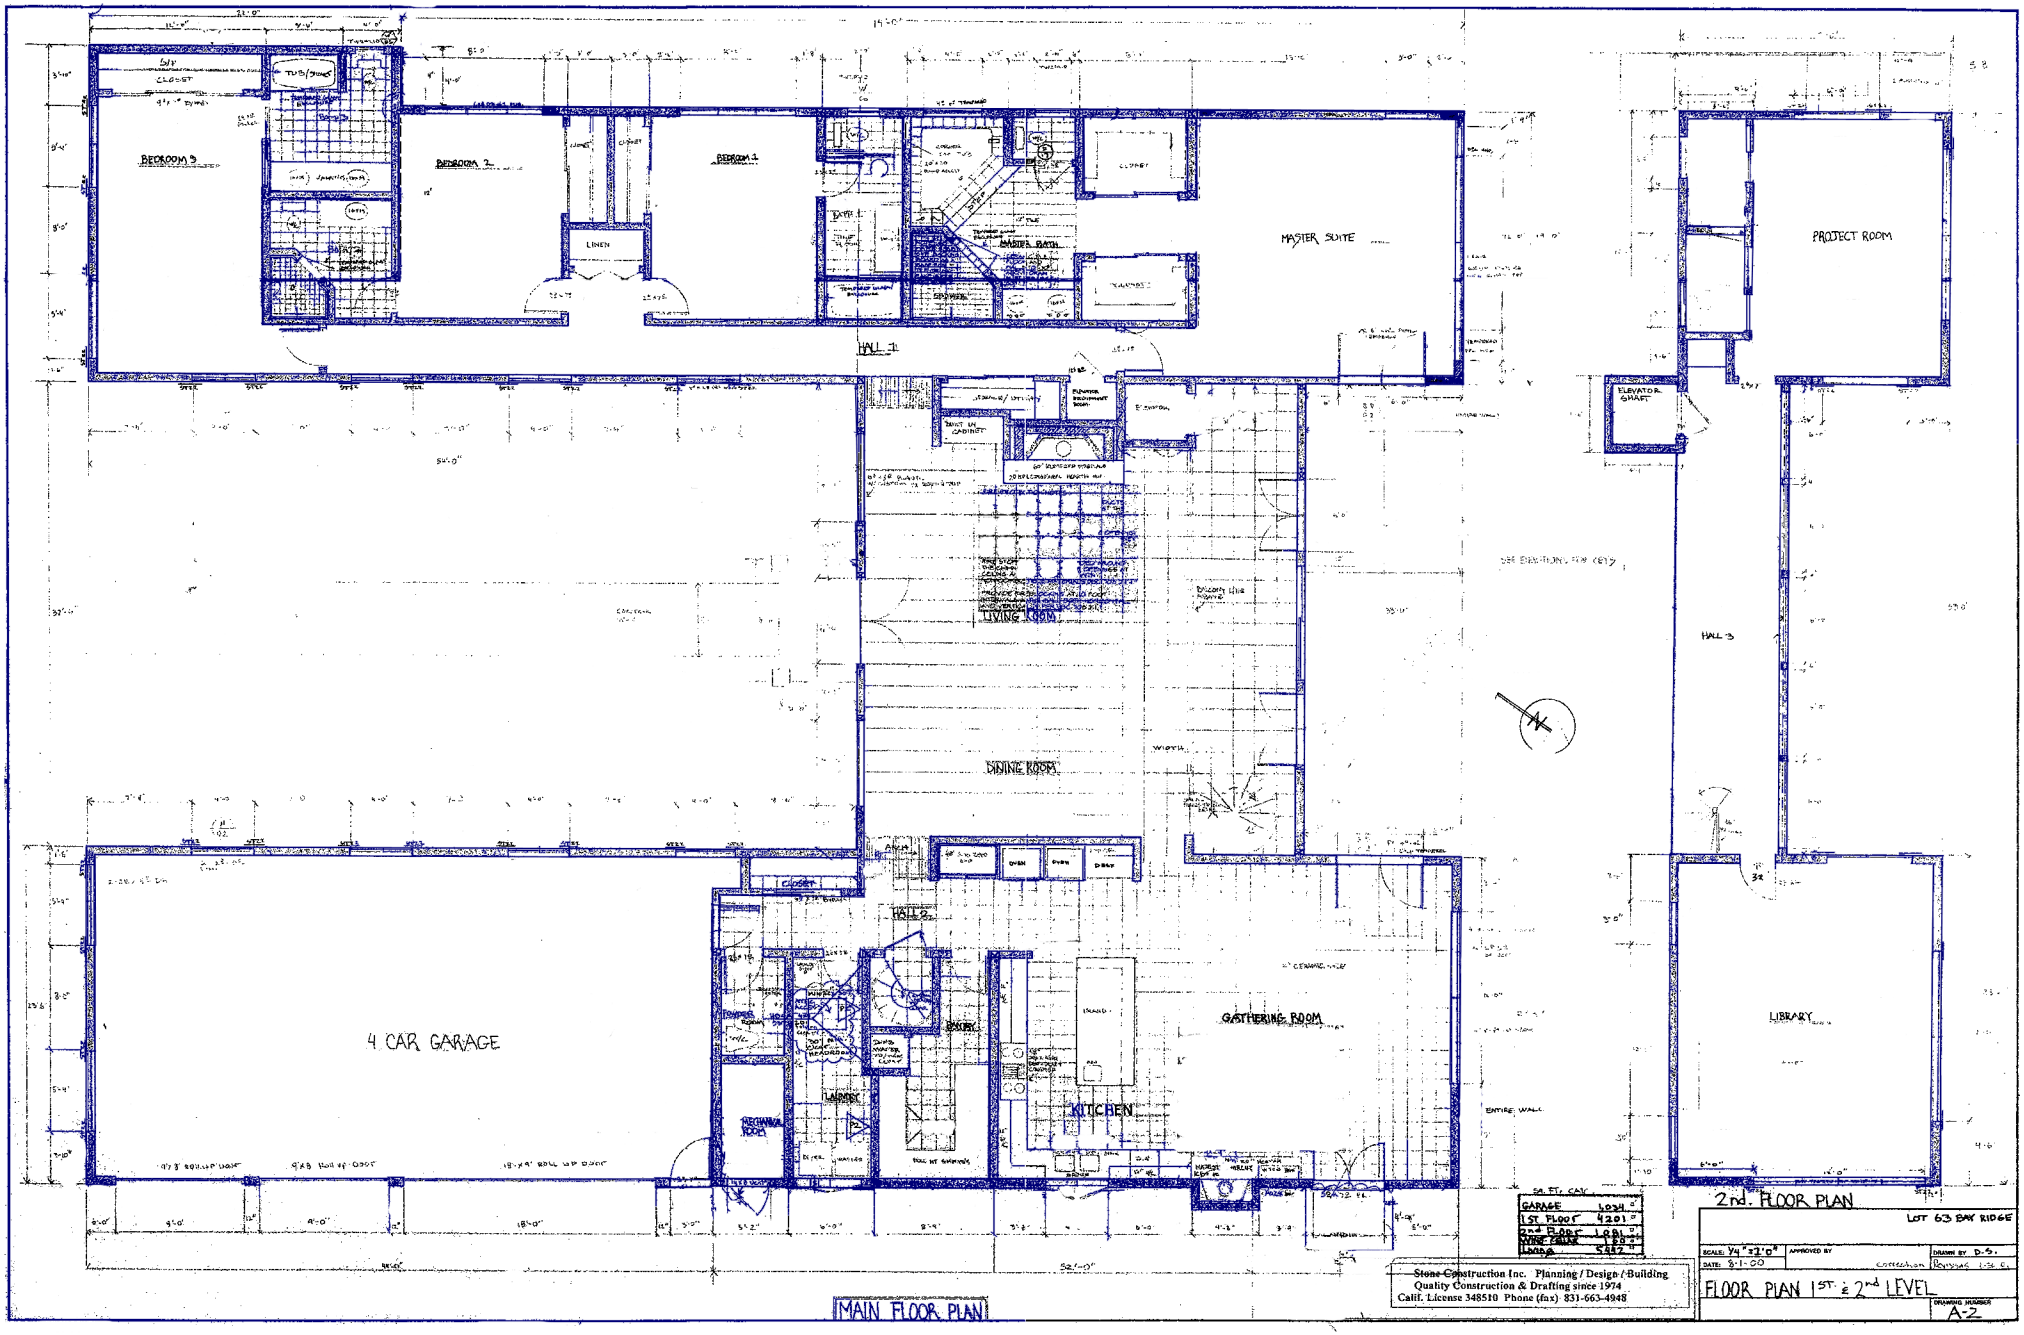

MAIN FLOOR PLAN

SQ. FT. CALC.	
GARAGE	1094
1ST FLOOR	4201
2nd FLOOR	1681
WINE CELLAR	160
TOTAL	5882

2nd. FLOOR PLAN

Stone Construction Inc. Planning / Design / Building
Quality Construction & Drafting since 1974
Calif. License 348510 Phone (fax) 831-663-4948

LOT 63 BAY RIDGE

SCALE: 1/4" = 1'-0"	APPROVED BY	DRAWN BY D.S.
DATE: 3-1-00	Correction	Revisions 1-26-01

FLOOR PLAN 1ST & 2nd LEVEL

DRAWING NUMBER A-2